US Army Corps of Engineers ®
BALTIMORE DISTRICT

REVIEWED AND APPROVED FOR SEDIMENT CONTROL AND STORMWATER MANAGEMENT UNDER SECTIONS 4-106 AND 4-205

BY: DANIEL LAIRD

DATE: APRIL 07, 2022

MARYLAND DEPARTMENT OF THE ENVIRONMENT
SEDIMENT & STORMWATER PLAN REVIEW DIVISION

EAST CAMPUS BUILDING 3 (ECB3)
FORT MEADE, MARYLAND
ECB3
CONTRACT # W912DR19C0013

DESIGN CERTIFICATION

I HEREBY CERTIFY THAT THIS PLAN HAS BEEN DESIGNED IN ACCORDANCE WITH THE 2011 MARYLAND STANDARDS AND SPECIFICATIONS FOR SOIL EROSION AND SEDIMENT CONTROL, THE 2000 MARYLAND STORMWATER DESIGN MANUAL, VOLUMES I & II INCLUDING SUPPLEMENTS, THE ENVIRONMENT ARTICLE SECTIONS 4-101 THROUGH 116 AND SECTIONS 4-201 AND 215, AND THE CODE OF MARYLAND REGULATIONS (COMAR) 26.17.01 AND COMAR 26.17.02 FOR EROSION AND SEDIMENT CONTROL AND STORMWATER MANAGEMENT RESPECTIVELY.

3/2/2022
DATE — DESIGNERS SIGNATURE

MD. REGISTRATION NO. 032856 (VA P.E.)
P.E., R.L.S., RLA, OR R.A. (CIRCLE ONE)

MICHAEL PATEY
PRINTED NAME

PROFESSIONAL CERTIFICATION. I HEREBY CERTIFY THAT THESE DOCUMENTS WERE PREPARED OR APPROVED BY ME, AND THAT I AM A DULY LICENSED PROFESSIONAL ENGINEER UNDER THE LAWS OF THE COMMONWEALTH OF VIRGINIA, LICENSE NO. 032856, EXPIRATION DATE: 10/31/2022

DEVELOPER

I HEREBY CERTIFY THAT ALL CLEARING, GRADING, CONSTRUCTION, AND/OR DEVELOPMENT WILL BE DONE PURSUANT TO THIS PLAN AND THAT ANY RESPONSIBLE PERSONNEL INVOLVED IN THE CONSTRUCTION PROJECT WILL HAVE A CERTIFICATE OF ATTENDANCE AT A MARYLAND DEPARTMENT OF THE ENVIRONMENT APPROVED TRAINING PROGRAM FOR THE CONTROL OF EROSION AND SEDIMENT BEFORE BEGINNING THE PROJECT. I HEREBY AUTHORIZE THE RIGHT OF ENTRY FOR PERIODIC ON-SITE EVALUATION BY APPROPRIATE INSPECTION AND ENFORCEMENT AUTHORITY OR THE STATE OF MARYLAND, DEPARTMENT OF THE ENVIRONMENT. I/WE HEREBY CERTIFY THAT STORMWATER MANAGEMENT FACILITIES WILL BE MAINTAINED IN ACCORDANCE WITH APPROVED PLANS.

3/2/2022
DATE — DEVELOPER SIGNATURE

OSCAR DESSERT - SITE SUPERINTENDENT
RESPONSIBLE PERSONNEL CERTIFICATION NO. — PRINTED NAME AND TITLE

OWNER

I HEREBY CERTIFY THAT ALL CLEARING, GRADING, CONSTRUCTION, AND/OR DEVELOPMENT WILL BE DONE PURSUANT TO THIS PLAN AND THAT ANY RESPONSIBLE PERSONNEL INVOLVED IN THE CONSTRUCTION PROJECT WILL HAVE A CERTIFICATE OF ATTENDANCE AT A MARYLAND DEPARTMENT OF THE ENVIRONMENT APPROVED TRAINING PROGRAM FOR THE CONTROL OF EROSION AND SEDIMENT BEFORE BEGINNING THE PROJECT. I HEREBY AUTHORIZE THE RIGHT OF ENTRY FOR PERIODIC ON-SITE EVALUATION BY APPROPRIATE INSPECTION AND ENFORCEMENT AUTHORITY OR THE STATE OF MARYLAND, DEPARTMENT OF THE ENVIRONMENT. I/WE HEREBY CERTIFY THAT STORMWATER MANAGEMENT FACILITIES WILL BE MAINTAINED IN ACCORDANCE WITH APPROVED PLANS.

3/2/2022
DATE — OWNER SIGNATURE

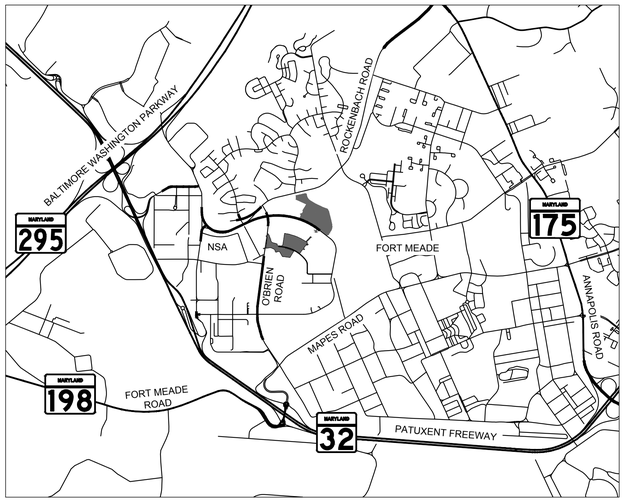

VICINITY MAP
SCALE: 1" = 2,000'

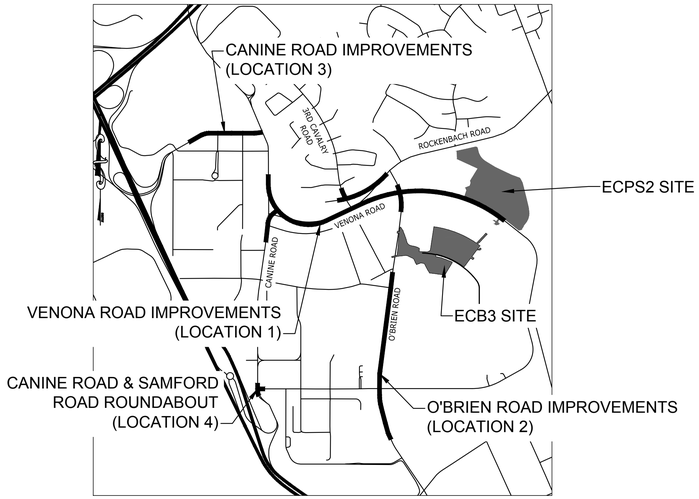

LOCATION MAP
SCALE: 1" = 1000'

ROADWAY EROSION CONTROL & SWM FINAL SUBMISSION - O'BRIEN ROAD WIDENING

SOLICITATION NO.: W91DR17R003
CONTRACT NO.: W912DR19C0013
ISSUE DATE: MARCH 2, 2022
VOLUME: 01

MDE NO. 21-SF-0089

Sheet List Table

Sheet Number	Sheet Title
CT-000	EROSION CONTROL & SWM CONCEPT COVER - O'BRIEN ROAD WIDENING
CT-006	ROADWAY TYPICAL SECTIONS
CT-010	OVERALL MAP ROADWAY PLANS
CT-021	ROADWAY EXISTING CONDITIONS PLAN
CT-022	ROADWAY EXISTING CONDITIONS PLAN
CT-023	ROADWAY EXISTING CONDITIONS PLAN
CT-024	ROADWAY EXISTING CONDITIONS PLAN
CT-025	ROADWAY EXISTING CONDITIONS PLAN
CT-041	ROADWAY DEMOLITION PLANS
CT-042	ROADWAY DEMOLITION PLANS
CT-043	ROADWAY DEMOLITION PLANS
CT-044	ROADWAY DEMOLITION PLANS
CT-045	ROADWAY DEMOLITION PLANS
CT-051	EROSION CONTROL NOTES
CT-054	EROSION CONTROL DETAILS
CT-055	EROSION CONTROL DETAILS
CT-056	EROSION CONTROL DETAILS
CT-057	EROSION CONTROL DETAILS
CT-071	ROADWAY EROSION CONTROL PLAN - PHASE 1
CT-072	ROADWAY EROSION CONTROL PLAN - PHASE 1
CT-073	ROADWAY EROSION CONTROL PLAN - PHASE 1
CT-074	ROADWAY EROSION CONTROL PLAN - PHASE 1
CT-075	ROADWAY EROSION CONTROL PLAN - PHASE 1
CT-091	ROADWAY EROSION CONTROL PLAN - PHASE 2
CT-092	ROADWAY EROSION CONTROL PLAN - PHASE 2
CT-093	ROADWAY EROSION CONTROL PLAN - PHASE 2
CT-094	ROADWAY EROSION CONTROL PLAN - PHASE 2
CT-095	ROADWAY EROSION CONTROL PLAN - PHASE 2
CT-110	O'BRIEN ROAD PLAN SHEET
CT-111	O'BRIEN ROAD PLAN SHEET
CT-112	O'BRIEN ROAD PLAN SHEET
CT-113	O'BRIEN ROAD PLAN SHEET
CT-115	O'BRIEN ROAD PLAN SHEET

Sheet List Table

Sheet Number	Sheet Title
CT-122	ROADWAY OUTFALL MAP
CT-215	O'BRIEN ROAD PROFILE SHEET
CT-216	O'BRIEN ROAD PROFILE SHEET
CT-217	O'BRIEN ROAD PROFILE SHEET
CT-218	O'BRIEN ROAD PROFILE SHEET
CT-253	O'BRIEN ROAD PIPE PROFILE SHEET
CT-260	DRAINAGE DESCRIPTIONS
CT-261	STORMWATER MANAGEMENT DETAILS
CT-262	STORMWATER MANAGEMENT DETAILS
CT-270	O'BRIEN ROAD WIDENING DRAINAGE AREA MAP PRE-CONSTRUCTION CONDITION
CT-271	O'BRIEN ROAD WIDENING PRE-CONSTRUCTION CONDITION
CT-272	O'BRIEN ROAD WIDENING PRE-CONSTRUCTION CONDITION
CT-273	O'BRIEN ROAD WIDENING DRAINAGE AREA MAP POST-CONSTRUCTION CONDITION
CT-274	O'BRIEN ROAD WIDENING POST-CONSTRUCTION CONDITION
CT-275	O'BRIEN ROAD WIDENING POST-CONSTRUCTION CONDITION
CT-339	O'BRIEN ROAD CROSS SECTIONS
CT-340	O'BRIEN ROAD CROSS SECTIONS
CT-341	O'BRIEN ROAD CROSS SECTIONS
CT-342	O'BRIEN ROAD CROSS SECTIONS
CT-343	O'BRIEN ROAD CROSS SECTIONS
CT-344	O'BRIEN ROAD CROSS SECTIONS
CT-345	O'BRIEN ROAD CROSS SECTIONS
CT-346	O'BRIEN ROAD CROSS SECTIONS
CT-347	O'BRIEN ROAD CROSS SECTIONS
CT-348	O'BRIEN ROAD CROSS SECTIONS
CT-349	O'BRIEN ROAD CROSS SECTIONS
CT-350	O'BRIEN ROAD CROSS SECTIONS
CT-351	O'BRIEN ROAD CROSS SECTIONS
CT-352	O'BRIEN ROAD CROSS SECTIONS
CT-353	O'BRIEN ROAD CROSS SECTIONS
CT-354	O'BRIEN ROAD CROSS SECTIONS
CT-355	O'BRIEN ROAD CROSS SECTIONS
CT-356	O'BRIEN ROAD CROSS SECTIONS

Hensel Phelps
Design Builder
1600 Tyson Boulevard, Suite 800
Tysons Corner, VA 22102

Gensler
Architect
1700 Broadway, Suite 400
New York, NY 10019

Timmons Group
Civil Engineer & Landscape
1001 Boulders Parkway, Suite 300
Richmond, VA 23225

Thornton Tomasetti
Structural & Blast Engineer
2001 K Street, NW, Suite 600 North
Washington, DC 20006

Langan
Geotechnical Engineer
1300 Wilson Boulevard, Suite 450
Arlington, VA 22209

Southland Engineering
Mechanical & Plumbing Design Builder
22340 Dresden Street, Suite 177
Dulles, VA 20166

M.C. Dean
Electrical, Telecom & Security Design Builder
1765 Greensboro Station Place
Tysons, VA 22102

Coffman Engineers
Qualified Fire Protection Engineer
8171 Maple Lawn Boulevard, Suite 250
Fulton, Maryland 20759

Walker Consultants
Parking Designer
565 E. Swedesford Rd, Suite 300
Wayne, PA 19087

Cerami & Associates
Acoustical Consultant
404 Fifth Avenue, 8th Floor
New York, NY 10018

Hopkins Food Service
Foodservice Specialists
7906 MacArthur Blvd. Suite 100
Cabin John, Maryland 20818

Strickland Fire Protection
Fire Suppression Engineer
4011 Penn Belt Place
Forestville, Maryland 20747

US Army Corps of Engineers ®

HENSEL PHELPS
Plan. Build. Manage.
HENSEL PHELPS
1600 TYSONS BLVD., SUITE 800
TYSONS CORNER, VA 22102

COMMONWEALTH OF VIRGINIA
MICHAEL W. PATEY
Lic. No. 032856
05/02/2022
PROFESSIONAL ENGINEER

THE INFORMATION PROVIDED HEREIN IS THE PROPERTY OF HENSEL PHELPS AND IS SUBMITTED IN CONFIDENCE. THE PREMISES STATED IN THE ACCOMPANYING DOCUMENT CONTAINED HEREIN IS LIMITED TO THE RECIPIENT EXPRESSLY CONSIDERED AND SHALL NOT BE DISCLOSED, USED OR DUPLICATED, IN WHOLE OR IN PART, FOR ANY PURPOSE EXCEPT AS AUTHORIZED BY HENSEL PHELPS. IF THIS INFORMATION IS SUBMITTED TO A GOVERNMENT AGENCY, THIS DOCUMENT IS STRICTLY PROHIBITED TO PLACE IT IN THE PUBLIC DOMAIN TO THE EXTENT PERMITTED BY LAW.

MARK	DESCRIPTION	DATE
	ROADWAY DESIGN - 35%	08/30/19
	ROADWAY DESIGN - 65%	01/10/20
	ROADWAY DESIGN - 95%	08/12/20
	ROADWAY DESIGN - 100%	11/06/20

DESIGNED BY: M. MASHA
DRAWN BY: C.HOGAN
CHECKED BY: B. DORAN
SUBMITTED BY:
SIZE: ANSI E1

ISSUE DATE: 11/06/2020
SOLICITATION NO.: W91DR17R003
CONTRACT NO.: W912DR19C0013
TIMMONS PROJECT #: 19157

US ARMY CORPS OF ENGINEERS
BALTIMORE DISTRICT
2 HOPKINS PLAZA
BALTIMORE, MARYLAND 21201

TIMMONS GROUP
1001 BOULDERS PKWY, SUITE 300
RICHMOND, VA 23225

EAST CAMPUS BUILDING 3 (ECB3)
FORT MEADE, MARYLAND
ECB3
CONTRACT # W912DR19C0013

COVER SHEET

SHEET ID
ECB3
CT-000

100% RID